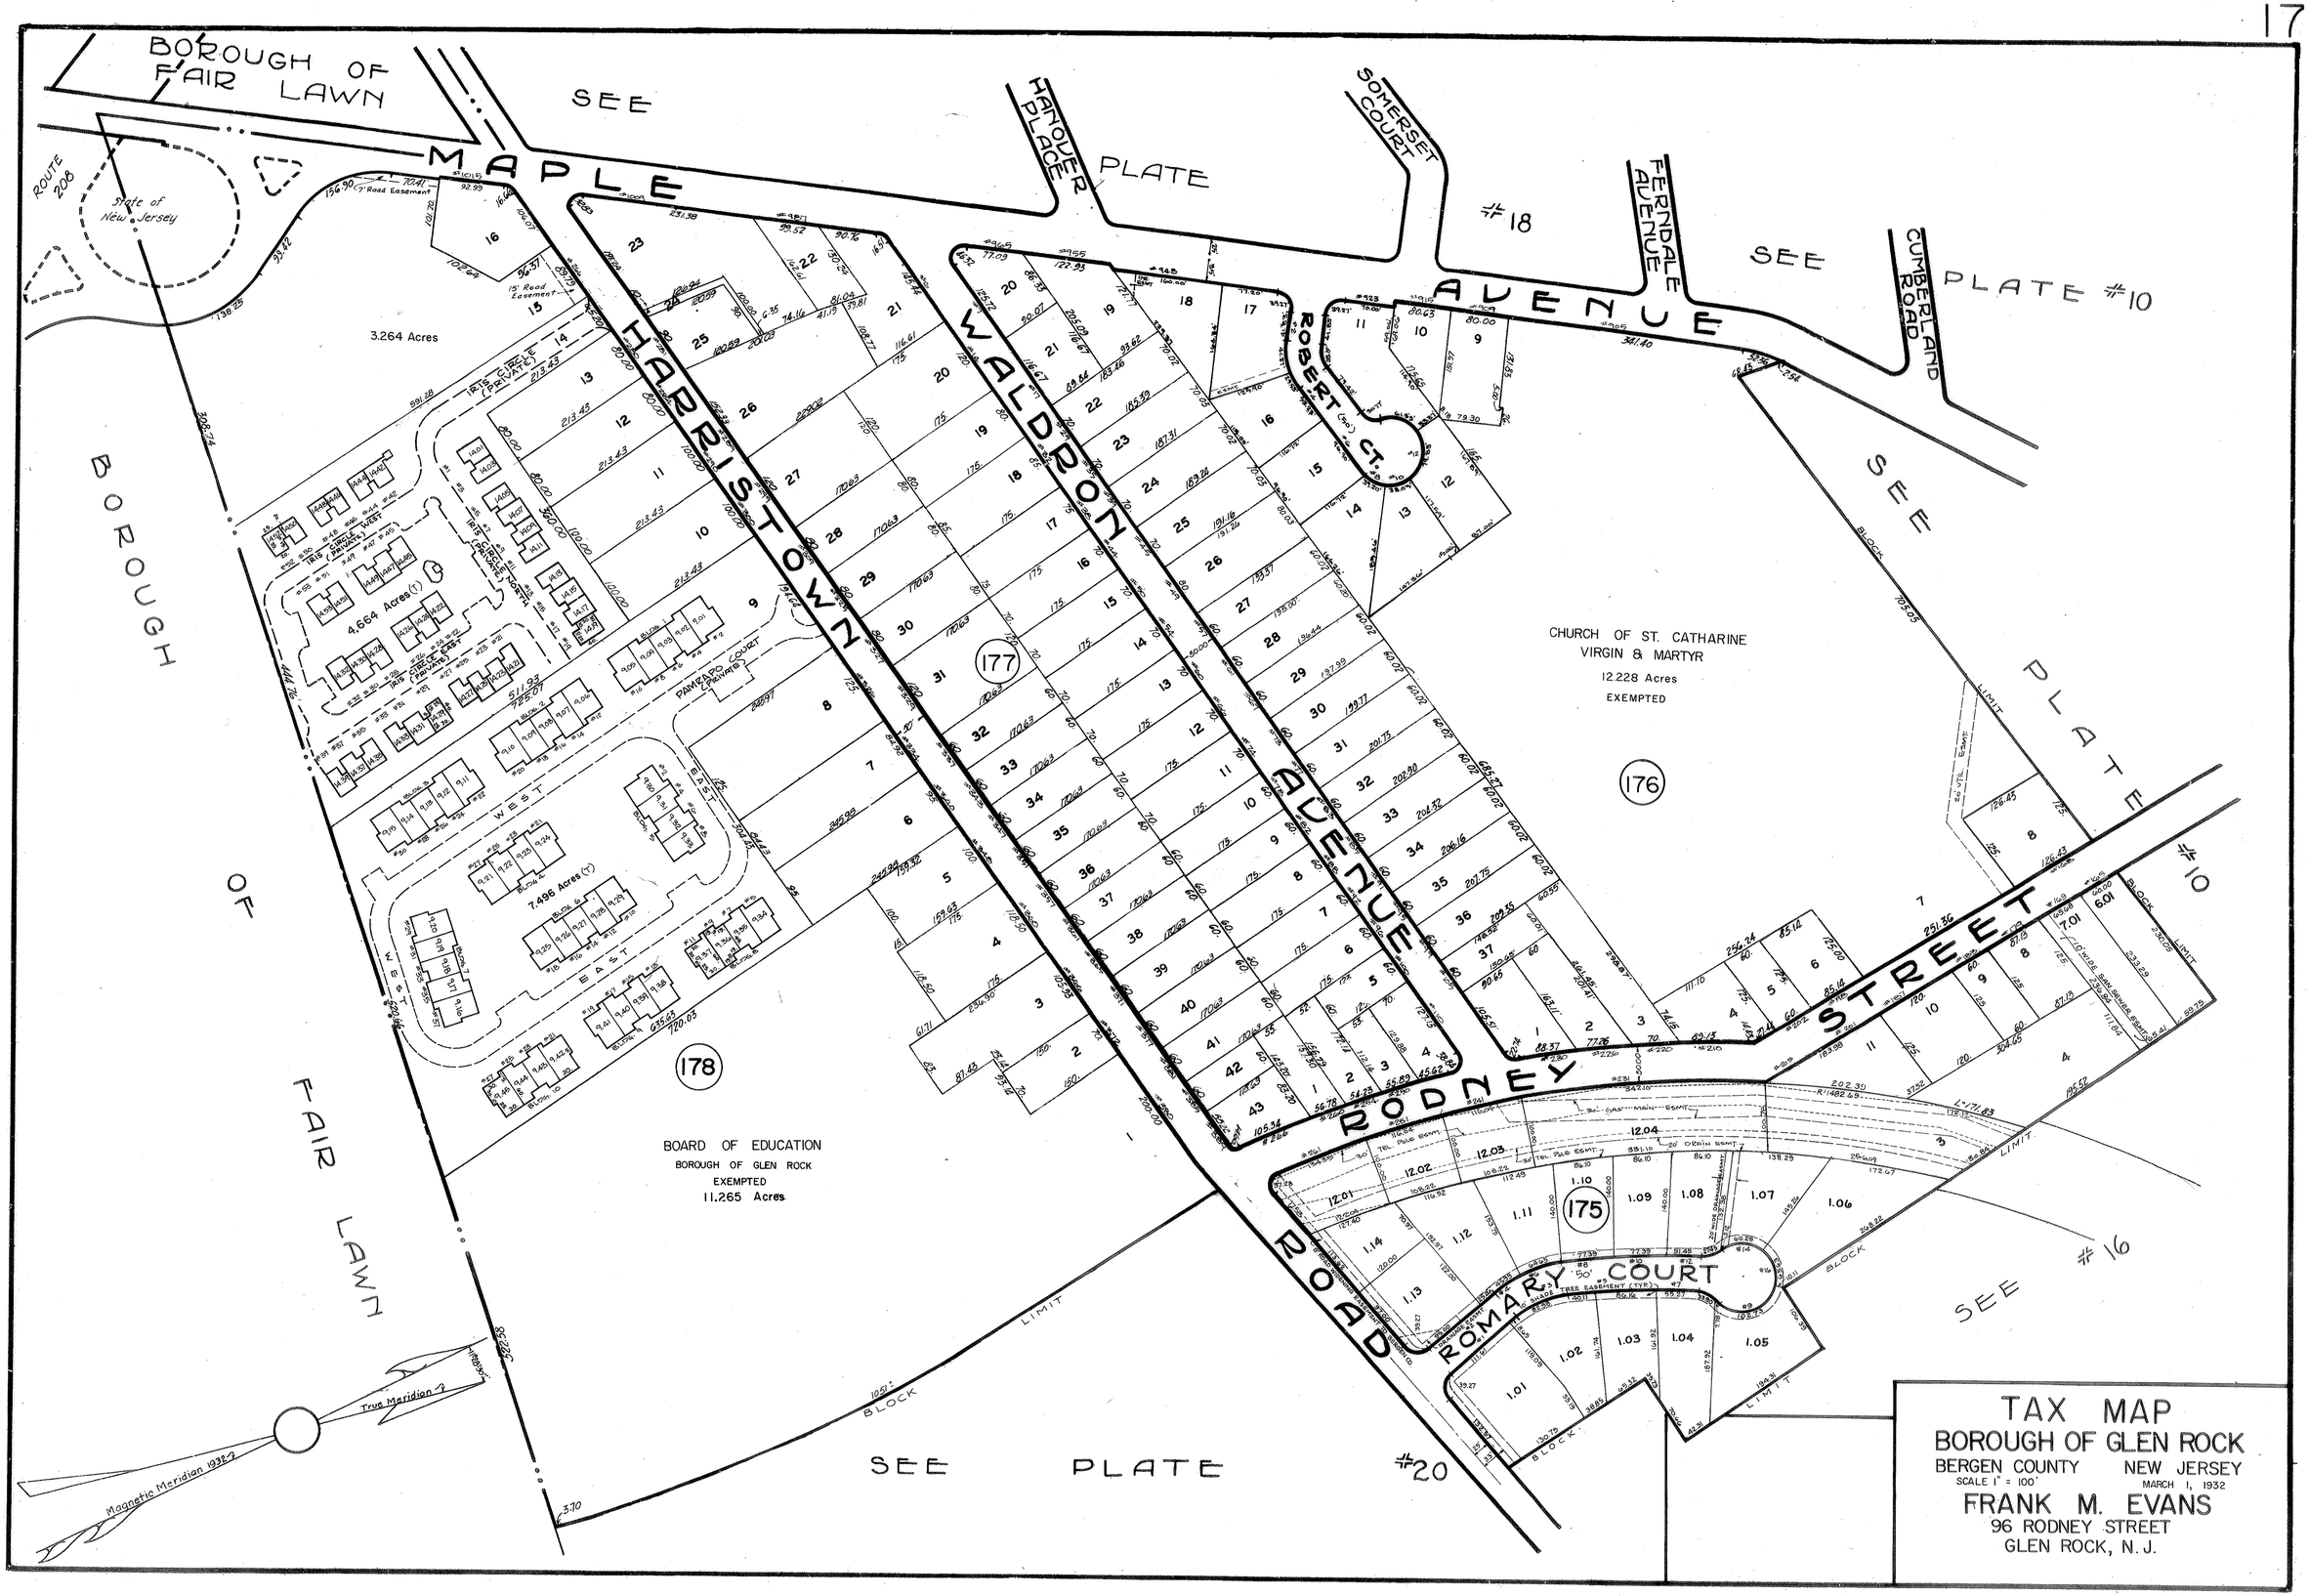
BOROUGH OF FAIR LAWN
SEE PLATE #18
MAPLE AVENUE
HANOVER PLACE
SOMERSET COURT
FERNDALE AVENUE
CUMBERLAND ROAD
SEE PLATE #10
ROUTE 208
State of New Jersey
3.264 Acres
4.664 Acres
7.496 Acres
HARRISTOWN ROAD
WALDRON AVENUE
ROBERT CT.
CHURCH OF ST. CATHARINE VIRGIN & MARTYR
12.228 Acres
EXEMPTED
BOARD OF EDUCATION
BOROUGH OF GLEN ROCK
EXEMPTED
11.265 Acres
RODNEY STREET
ROMARY COURT
SEE PLATE #10
SEE PLATE #16
SEE PLATE #20
BOROUGH OF FAIR LAWN
True Meridian
Magnetic Meridian 1932
TAX MAP
BOROUGH OF GLEN ROCK
BERGEN COUNTY NEW JERSEY
SCALE 1" = 100'
MARCH 1, 1932
FRANK M. EVANS
96 RODNEY STREET
GLEN ROCK, N.J.